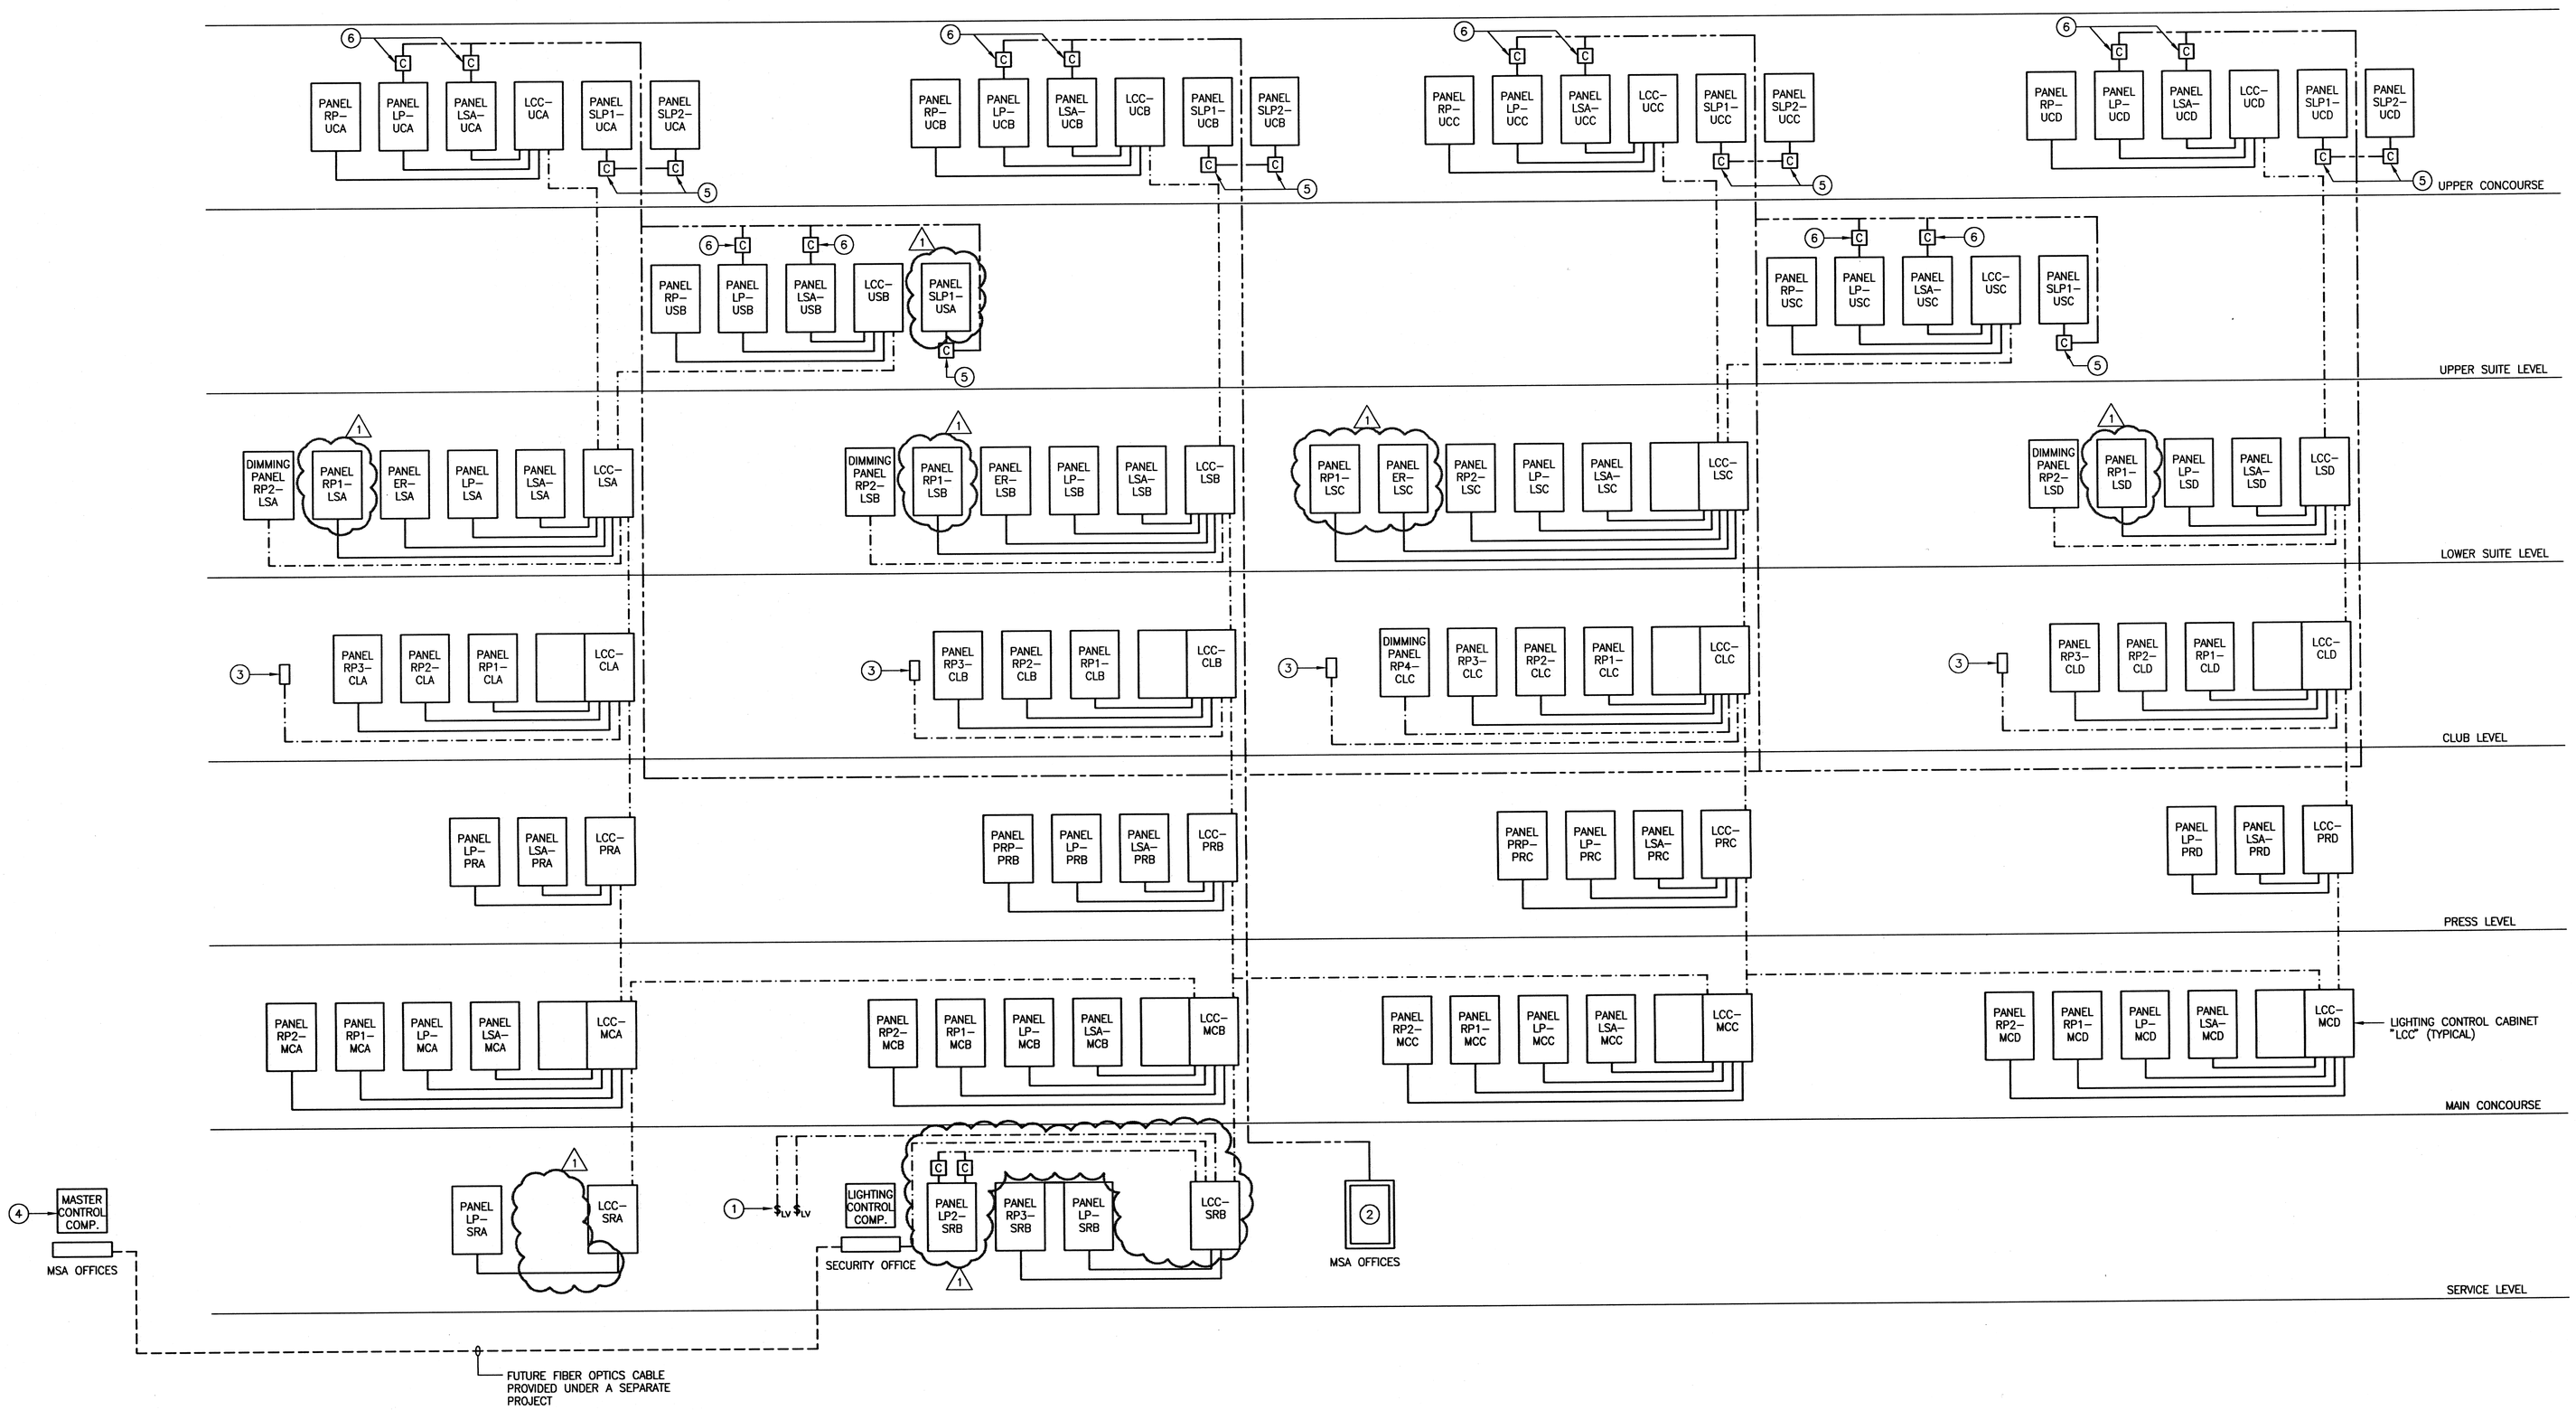

LIGHTING CONTROL SYSTEM RISER DIAGRAM

SCALE: NONE

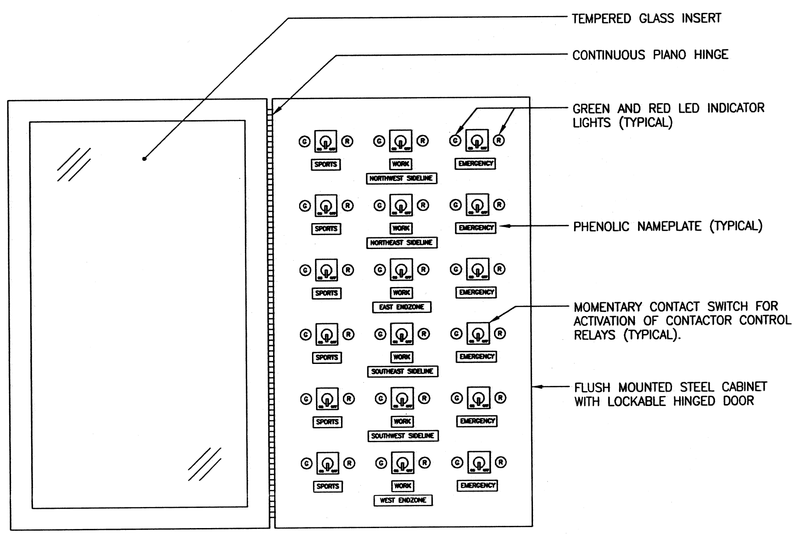

SPORTS LIGHTING CONTROL CABINET DETAIL

SCALE: NONE

DRAWING NOTES:

1. LOW VOLTAGE SWITCHES FOR CONTROL OF LIGHTING CIRCUITS SERVING THE TRUCK DOCK AND TRUCK DRIVE. VERIFY EXACT LOCATION IN THE FIELD WITH THE ENGINEER.
2. FLUSH MOUNTED, LOCKABLE CABINET FOR SPORTS LIGHTING CONTROL SWITCHES. REFER TO DETAIL ON THIS SHEET.
3. FOUR SCENE PRESET ACTIVATION SWITCH LOCATED AT THE BAR FOR CONTROL OF ATRIUM AND BAR LIGHTING. VERIFY EXACT LOCATION IN THE FIELD WITH THE ENGINEER.
4. OWNER FURNISHED COMPUTER.
5. 3P, 300A CONTACTOR WITH NEMA 1 ENCLOSURE.
6. MULTI–POLE LIGHTING CONTACTOR WITH NEMA 1 ENCLOSURE. REFER TO PANEL SCHEDULES FOR NUMBER OF CIRCUITS CONTROLLED.

LEGEND

- POWER WIRING
- GENERAL LIGHTING CONTROL WIRING
- SPORTS LIGHTING CONTROL CIRCUITS

HELLMUTH OBATA & KASSABAUM, INC.
Architecture, Engineering, Planning, Interiors, Facility Programming
323 West 8th Street, Suite 200
Kansas City, Missouri 64105

STRUCTURAL ENGINEER
BLISS & NITBAY, INC.
MIAMI, FLORIDA

MECHANICAL/ELECTRICAL/PLUMBING
ROSS MURPHY FINKELSTIEN, INC.
BALTIMORE, MARYLAND

LANDSCAPE ARCHITECT/PLANNING
WALLACE ROBERT & TODD
PHILADELPHIA, PENNSYLVANIA

CIVIL ENGINEER
RUMMEL, KLEPPER & KAHL
BALTIMORE, MARYLAND

AUDIO/VIDEO CONSULTANT
WRIGHTSON, JOHNSON, HADDON & WILLIAMS
DALLAS, TEXAS

INTERIOR ARCHITECTURE CONSULTANT
CHO, WILKS & BENN
BALTIMORE, MARYLAND

BALTIMORE NFL STADIUM

PACKAGE
MEP PACKAGE
DRAWING PACKAGE
09B SUBMITTAL

REVISIONS

NO.	DATE	DESCRIPTION
1	4–28–97	BULLETIN #44

KEYPLAN

PROJECT NO. 95–675–00
ISSUED BY:
DRAWN BY:
REVIEWED BY:
ISSUED: 2–28–97

SHEET TITLE
LIGHTING CONTROL RISER DIAGRAM AND DETAILS

CATEGORY – SUB–CATEGORY – SHEET
EL.5–01

© copyright HELLMUTH, OBATA & KASSABAUM P.C. INC 1996