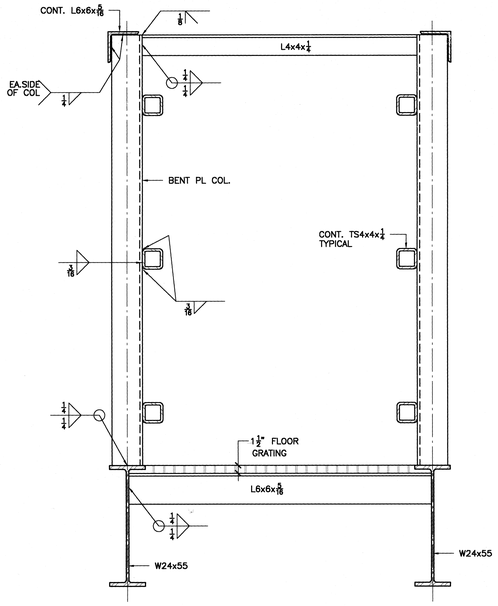

1

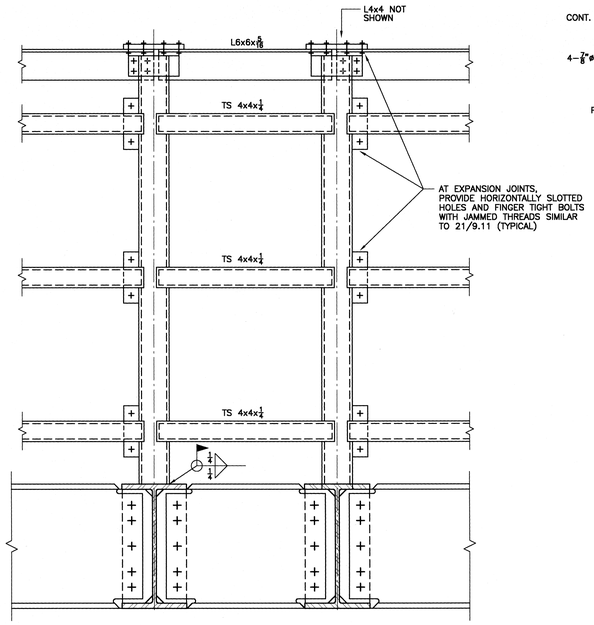

2

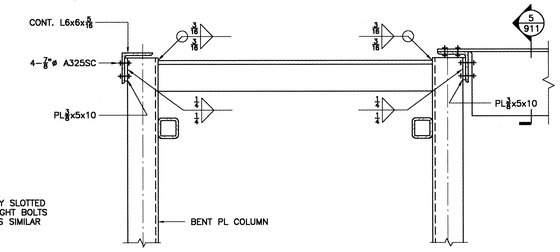

3

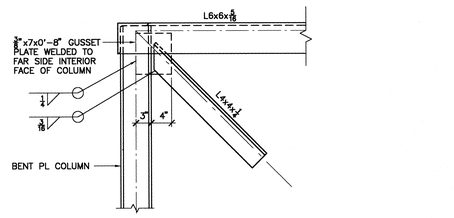

4

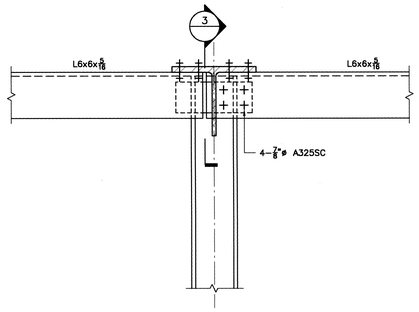

5

SCALE: 1½" = 1'–0"

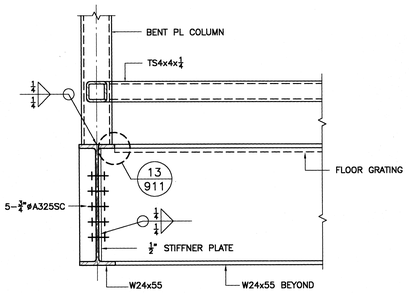

6

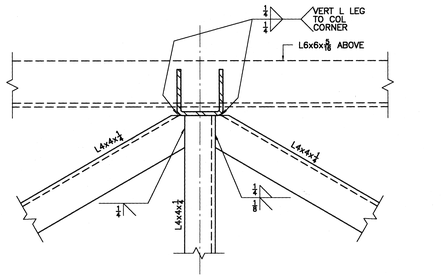

7

SCALE: 1½" = 1'–0"

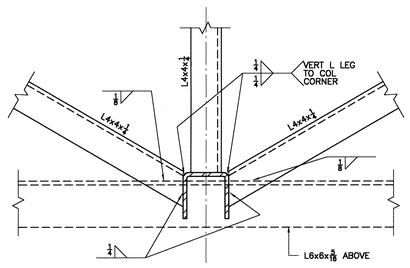

8

SCALE: 1½" = 1'–0"

9

SCALE: 1½" = 1'–0"

10

SCALE: 1½" = 1'–0"

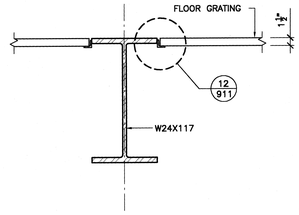

11

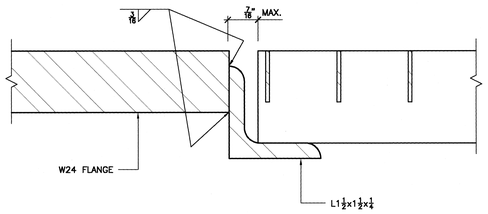

12

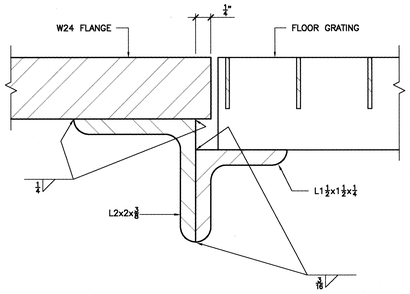

13

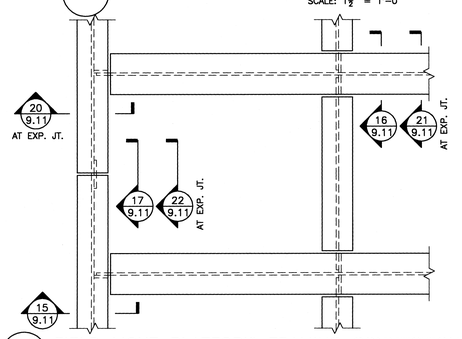

14 FIELD LIGHT PLATFORM FRAMING CONNECTION
PLAN VIEW

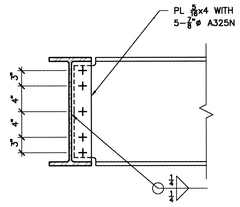

15

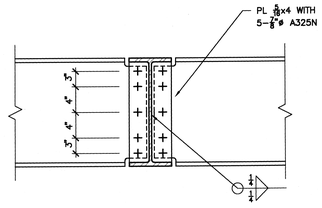

16

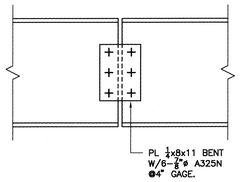

17

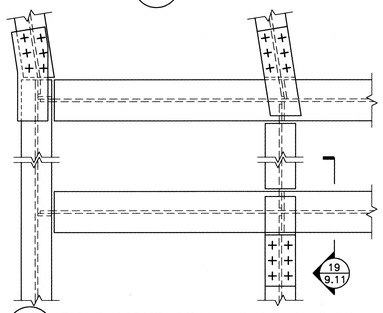

18 FIELD LIGHT FRAMING CONNECTION

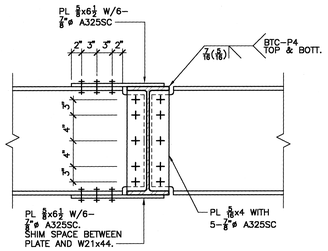

19

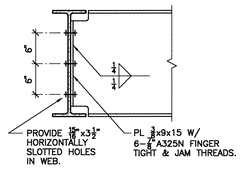

20 FIELD LIGHTING EXPANSION JOINT
SSK–300
REL #1059

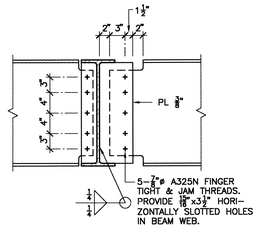

21 FIELD LIGHTING EXPANSION JOINT
SSK–300
REL #1059

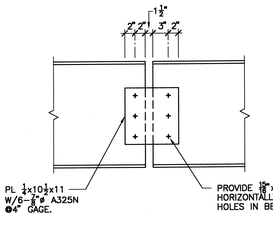

22 FIELD LIGHTING EXPANSION JOINT
SSK–300
REL #1059

E 13:38 1997

HELLMUTH OBATA & KASSABAUM, INC.
Architecture, Engineering, Planning, Interiors, Facility Programming
323 West 8th Street, Suite700
Kansas City, Missouri 64105

STRUCTURAL ENGINEER
BLESS & NYITRAY, INC.
51 SW. 1Z JEUNE ROAD
MIAMI, FLORIDA 33134–1749

MECHANICAL/ELECTRICAL/PLUMBING
ROSS MURPHY FINKELSTEIN, INC.
190 WEST OSTEND STREET
BALTIMORE, MD 21230

LANDSCAPE ARCHITECT / PLANING
WALLACE, ROBERT & TODD
260 SOUTH BROAD STREET
PHILADELPHIA, PA. 19102

CIVIL ENGINEER
RUMMEL, KLEPPER & KAHL
81 MOSHER STREET
BALTIMORE, MD 21217

AUDIO/VIDEO CONSULTANT
WRIGHTSON, JOHNSON, HADDON & WILLIAMS
15714 GAMMA ROAD
DALLAS, TX 75244

BALTIMORE NFL STADIUM

PACKAGE
BULLETIN 44 COORDINATION

REVISIONS

NO.	DATE	DESCRIPTION
	2–8–97	BULLETIN 15
	4–28–97	BULLETIN 44

KEYPLAN

PROJECT NO. 95–675–001/9324
ISSUED BY: HOK SPORT
DRAWN BY: L. S. FRANCIS
REVIEWED BY: B. D. MILLER
ISSUED: FEBRUARY 8, 1997

SHEET TITLE
FIELD LIGHTING DETAILS

SCALE: 1" = 1'–0" U.O.N.
CATEGORY – SUB–CATEGORY – SHEET
S 9 . 11