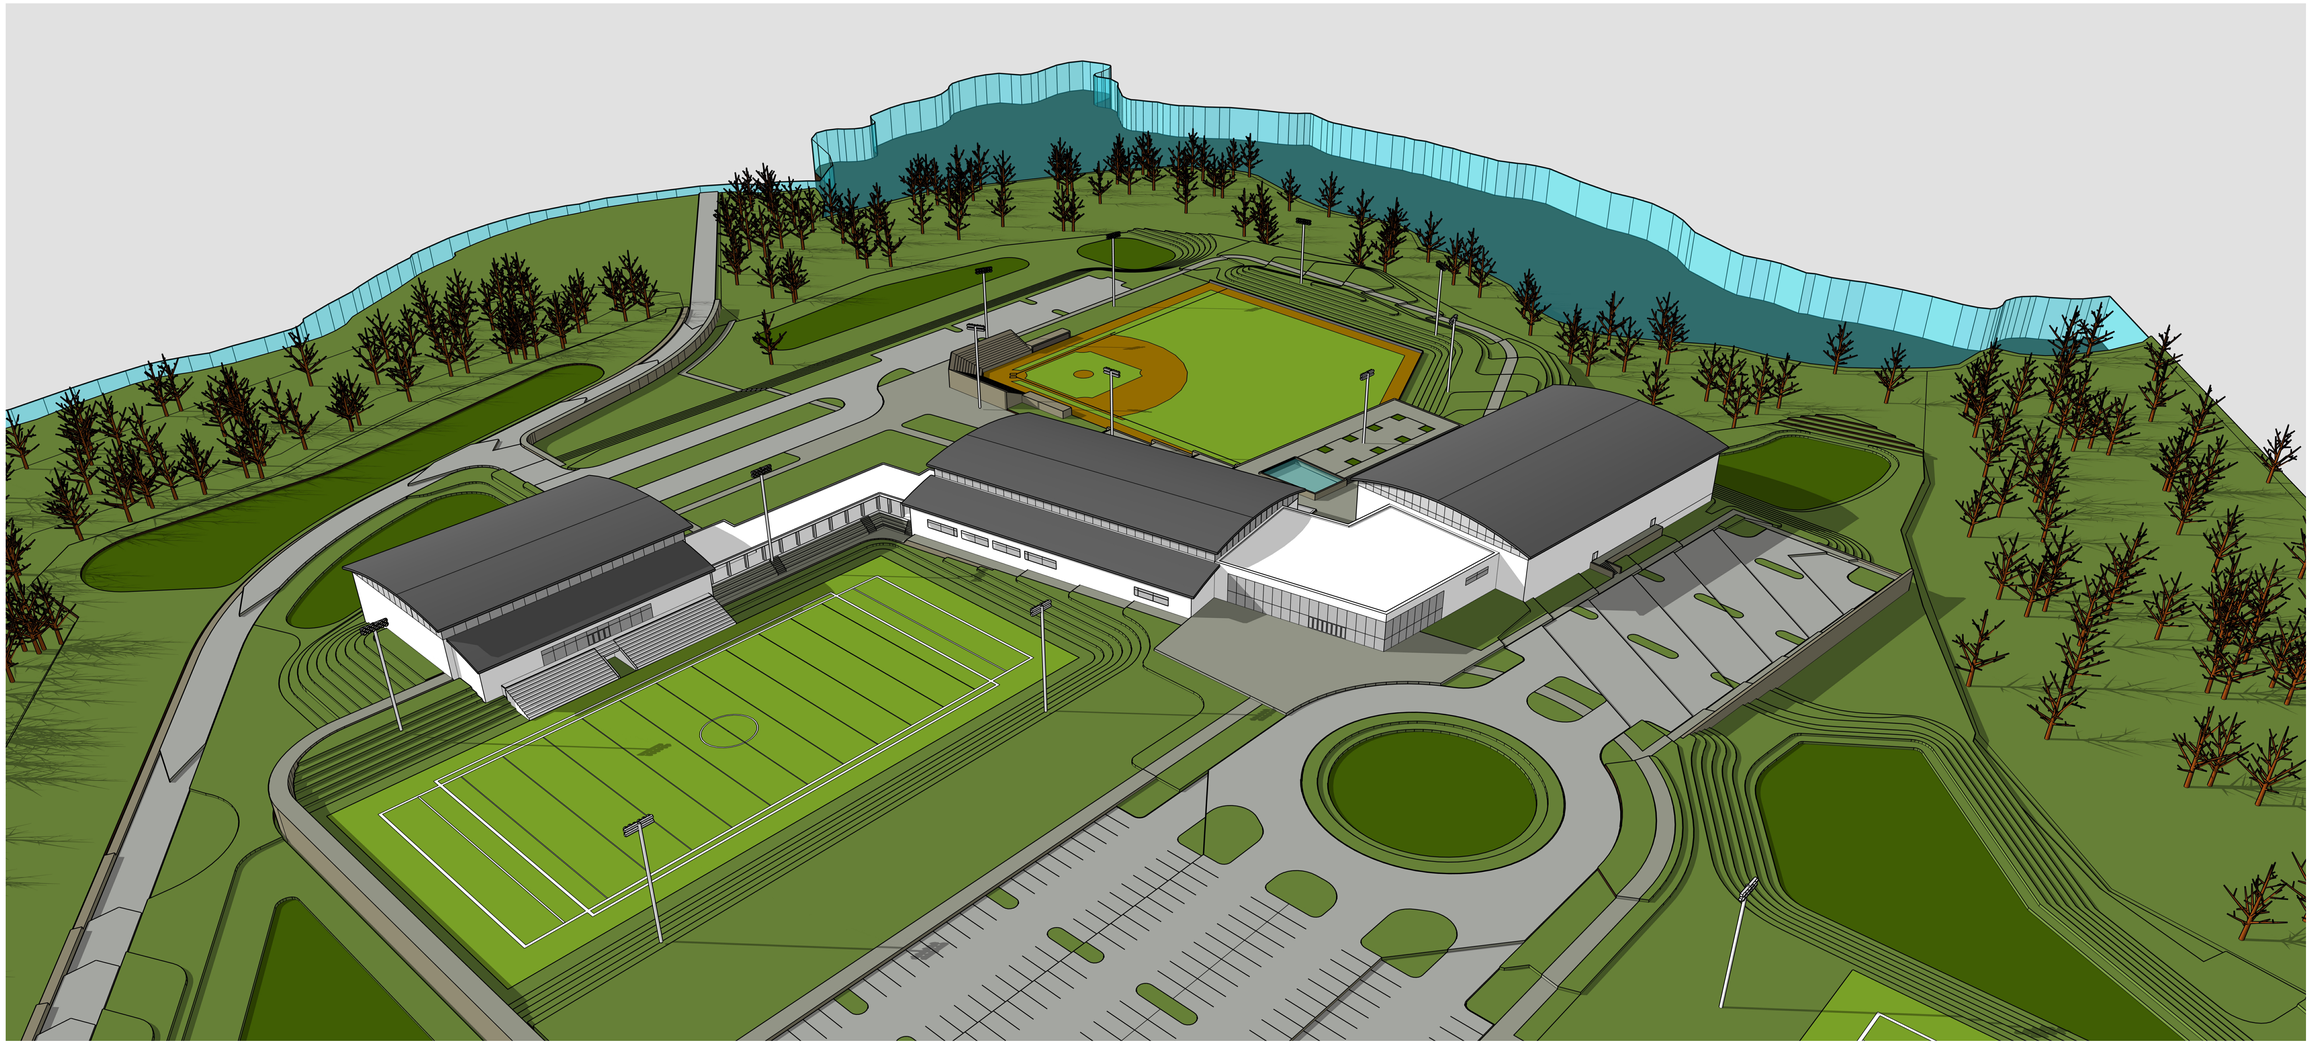

ST MARY'S COUNTY SPORTS COMPLEX

ST MARY'S COUNTY
22405 JOHNSON POND LANE
CALIFORNIA, MARYLAND 20619

MW STUDIOS
ARCHITECTURE + MASTER PLANNING
410-344-1460 | WWW.MWSARCH.COM

ALLPARCHITECTURE

BUILDING MASSING

01/05/2026 | SK2a

ALL DRAWINGS ARE PROTECTED BY FEDERAL COPYRIGHT BY MANNS WOODWARD STUDIOS, INC. AND CAN NOT BE REPRODUCED OR MODIFIED IN ANY MANNER WITHOUT WRITTEN PERMISSION. DOCUMENTS MAY NOT BE USED IN PART OR WHOLE TO DEVELOP THE DESIGN OF ANOTHER BUILDING WITHOUT EXPRESS WRITTEN PERMISSION BY MANNS WOODWARD STUDIOS.

ST MARY'S COUNTY SPORTS COMPLEX

ST MARY'S COUNTY
22405 JOHNSON POND LANE
CALIFORNIA, MARYLAND 20619

MW STUDIOS
ARCHITECTURE + MASTER PLANNING
410-344-1460 | WWW.MWSARCH.COM

ALLPARCHITECTURE

BUILDING MASSING

01/05/2026 | SK2b

ALL DRAWINGS ARE PROTECTED BY FEDERAL COPYRIGHT BY MANNS WOODWARD STUDIOS, INC. AND CAN NOT BE REPRODUCED OR MODIFIED IN ANY MANNER WITHOUT WRITTEN PERMISSION. DOCUMENTS MAY NOT BE USED IN PART OR WHOLE TO DEVELOP THE DESIGN OF ANOTHER BUILDING WITHOUT EXPRESS WRITTEN PERMISSION BY MANNS WOODWARD STUDIOS.

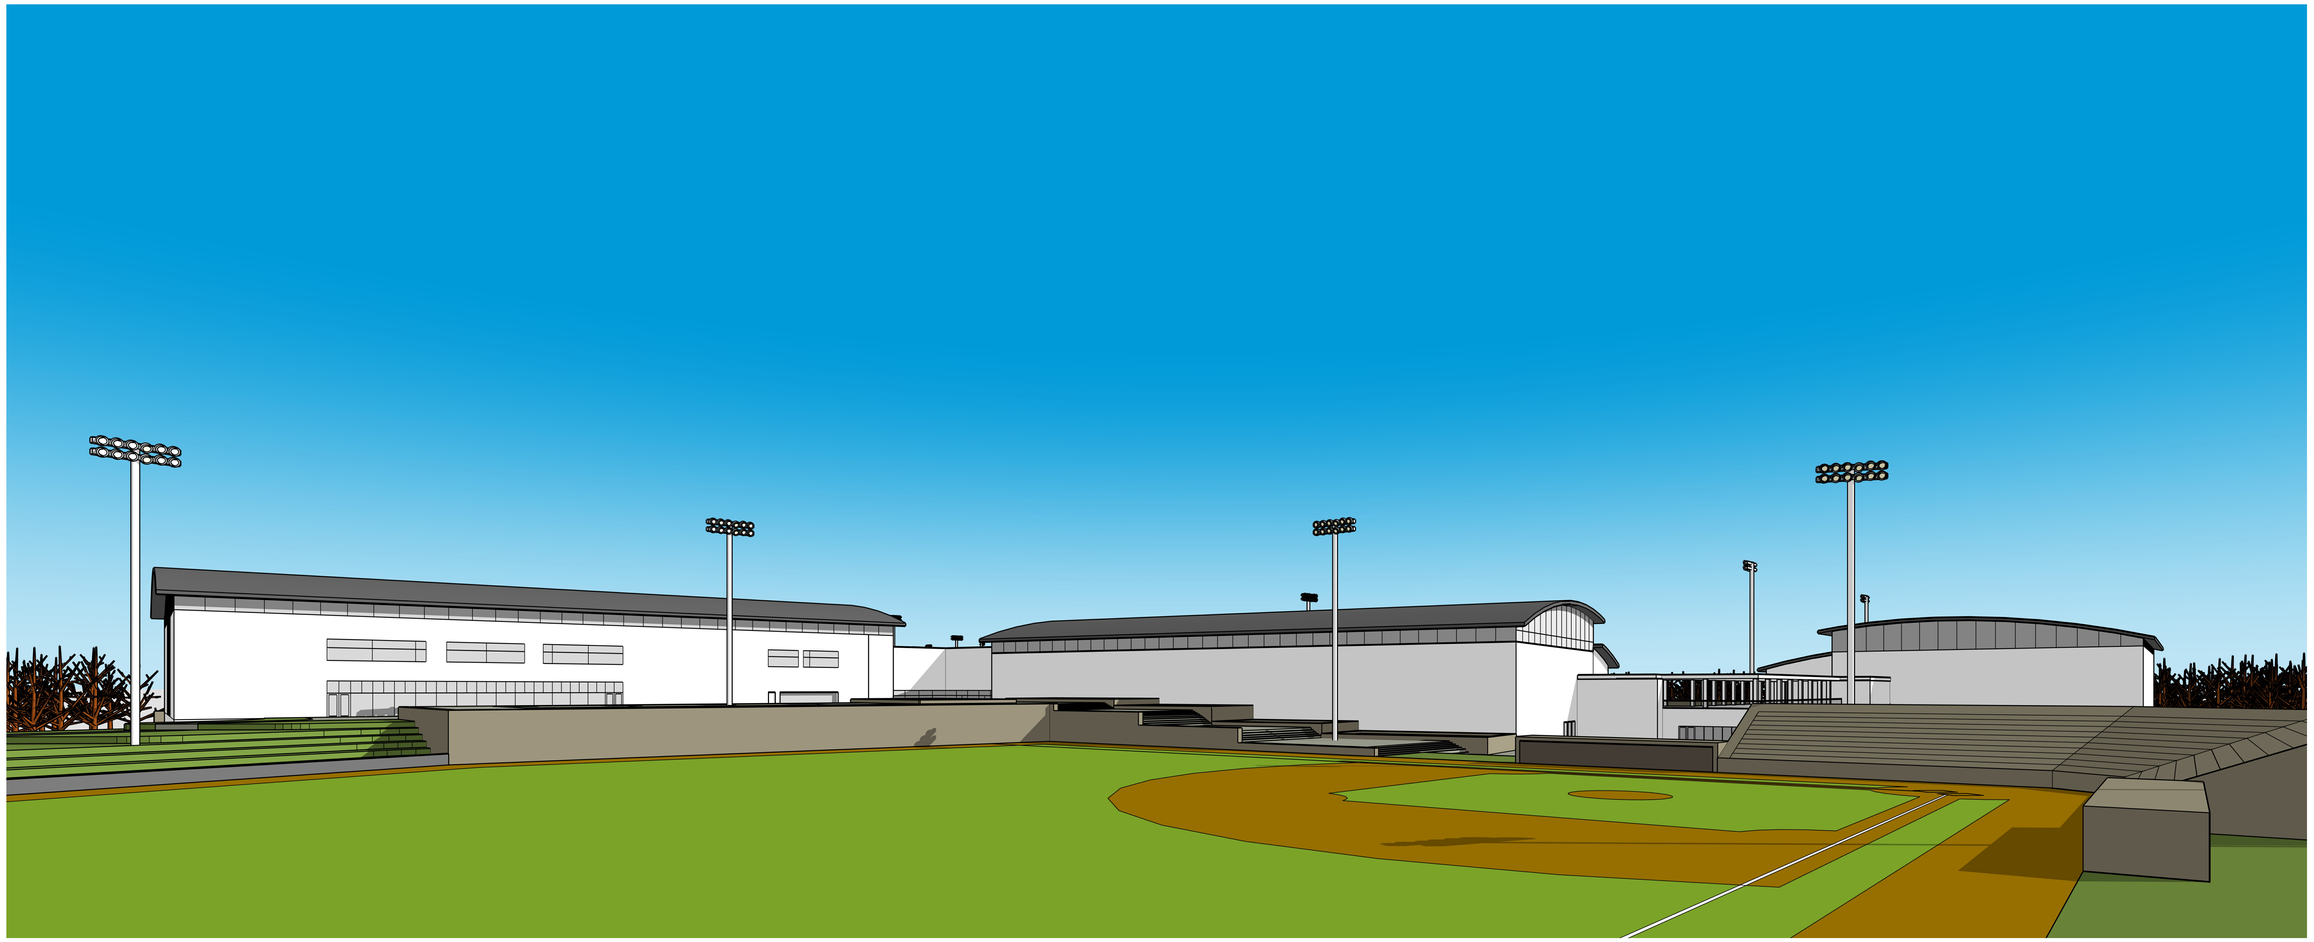

ST MARY'S COUNTY SPORTS COMPLEX

ST MARY'S COUNTY
22405 JOHNSON POND LANE
CALIFORNIA, MARYLAND 20619

MW STUDIOS
ARCHITECTURE + MASTER PLANNING
410-344-1460 | WWW.MWSARCH.COM

ALLPARCHITECTURE

BUILDING MASSING

01/05/2026 | SK2c

ALL DRAWINGS ARE PROTECTED BY FEDERAL COPYRIGHT BY MANNS WOODWARD STUDIOS, INC. AND CAN NOT BE REPRODUCED OR MODIFIED IN ANY MANNER WITHOUT WRITTEN PERMISSION. DOCUMENTS MAY NOT BE USED IN PART OR WHOLE TO DEVELOP THE DESIGN OF ANOTHER BUILDING WITHOUT EXPRESS WRITTEN PERMISSION BY MANNS WOODWARD STUDIOS.

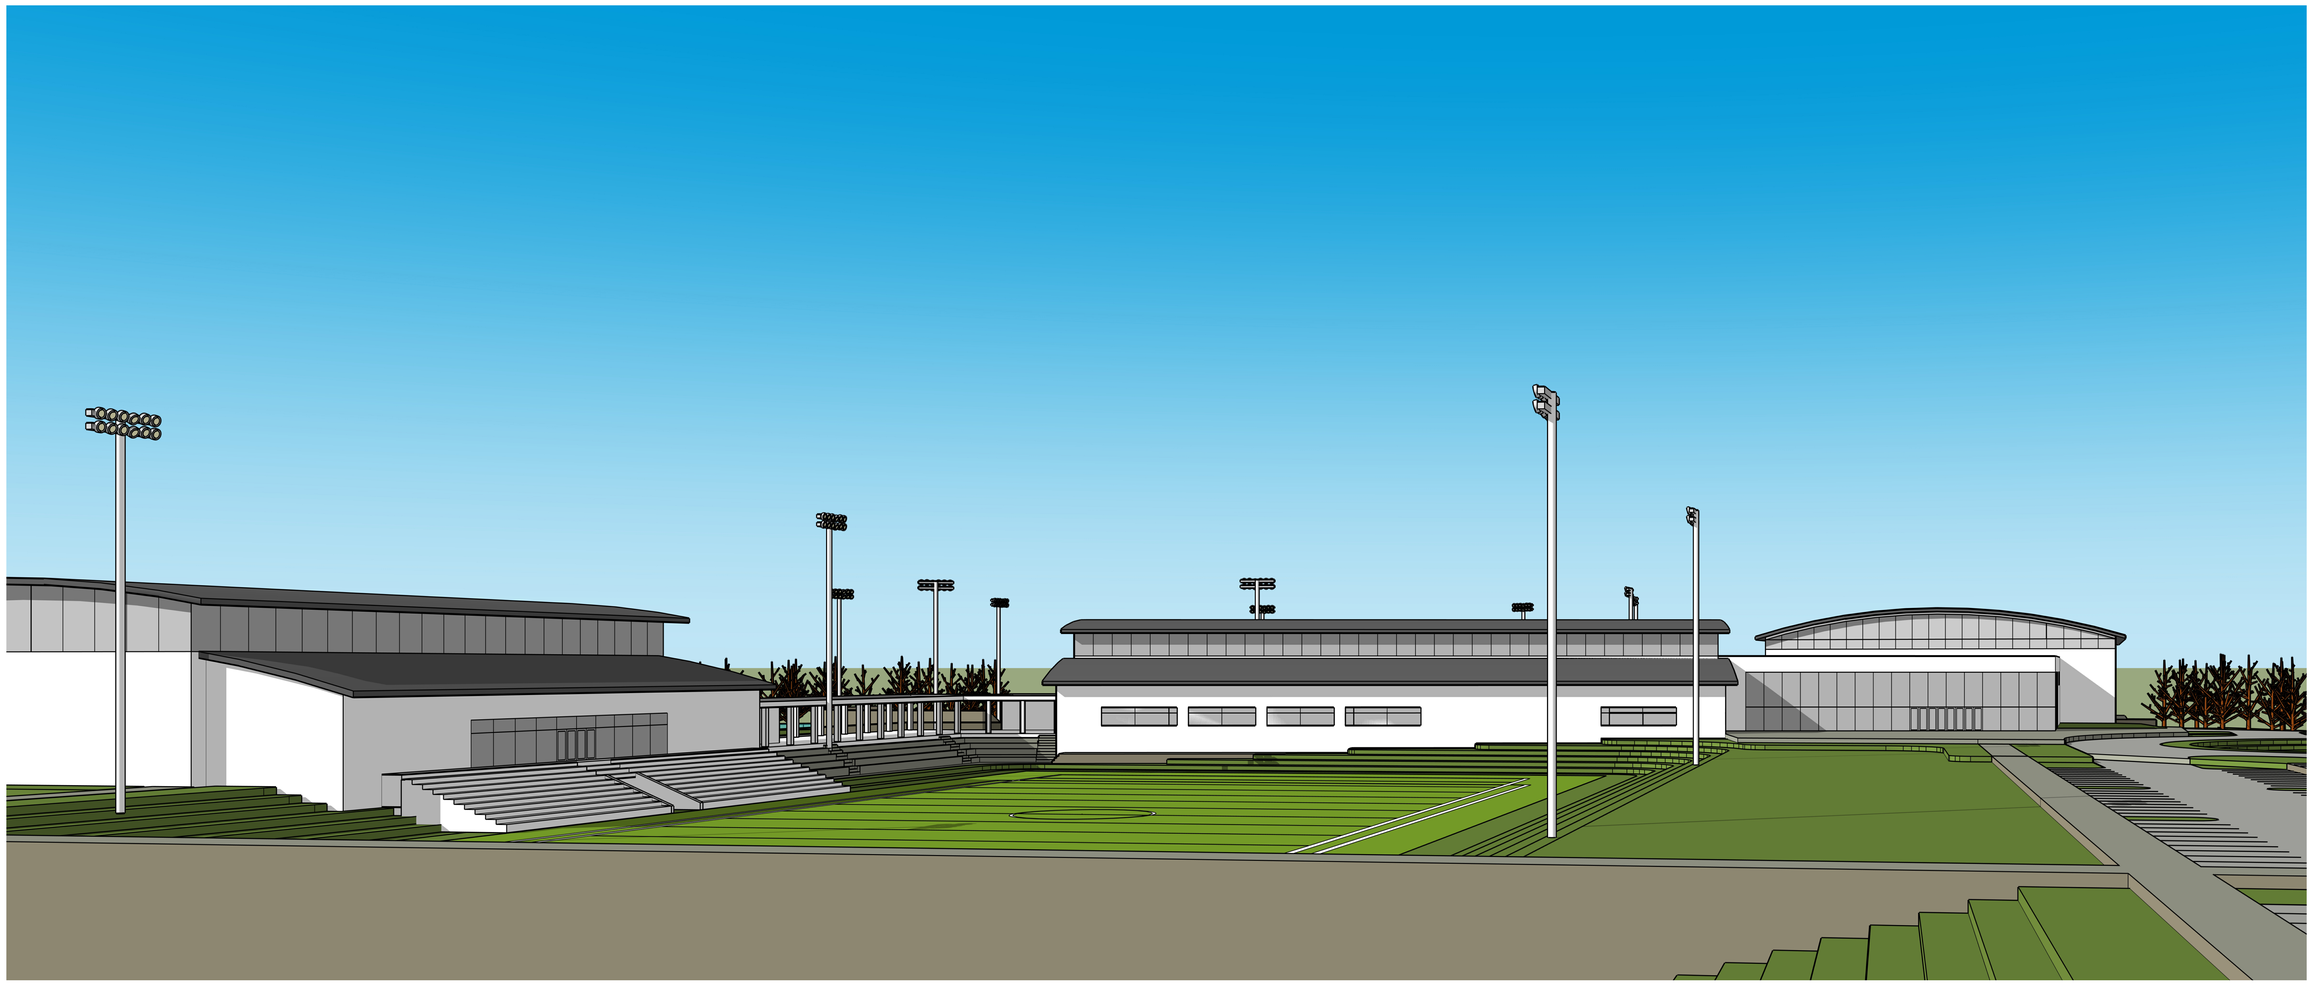

ST MARY'S COUNTY SPORTS COMPLEX

ST MARY'S COUNTY
22405 JOHNSON POND LANE
CALIFORNIA, MARYLAND 20619

MW STUDIOS
ARCHITECTURE + MASTER PLANNING
410-344-1460 | WWW.MWSARCH.COM

ALLPARCHITECTURE

BUILDING MASSING

01/05/2026 | SK2d

ALL DRAWINGS ARE PROTECTED BY FEDERAL COPYRIGHT BY MANNS WOODWARD STUDIOS, INC. AND CAN NOT BE REPRODUCED OR MODIFIED IN ANY MANNER WITHOUT WRITTEN PERMISSION. DOCUMENTS MAY NOT BE USED IN PART OR WHOLE TO DEVELOP THE DESIGN OF ANOTHER BUILDING WITHOUT EXPRESS WRITTEN PERMISSION BY MANNS WOODWARD STUDIOS.

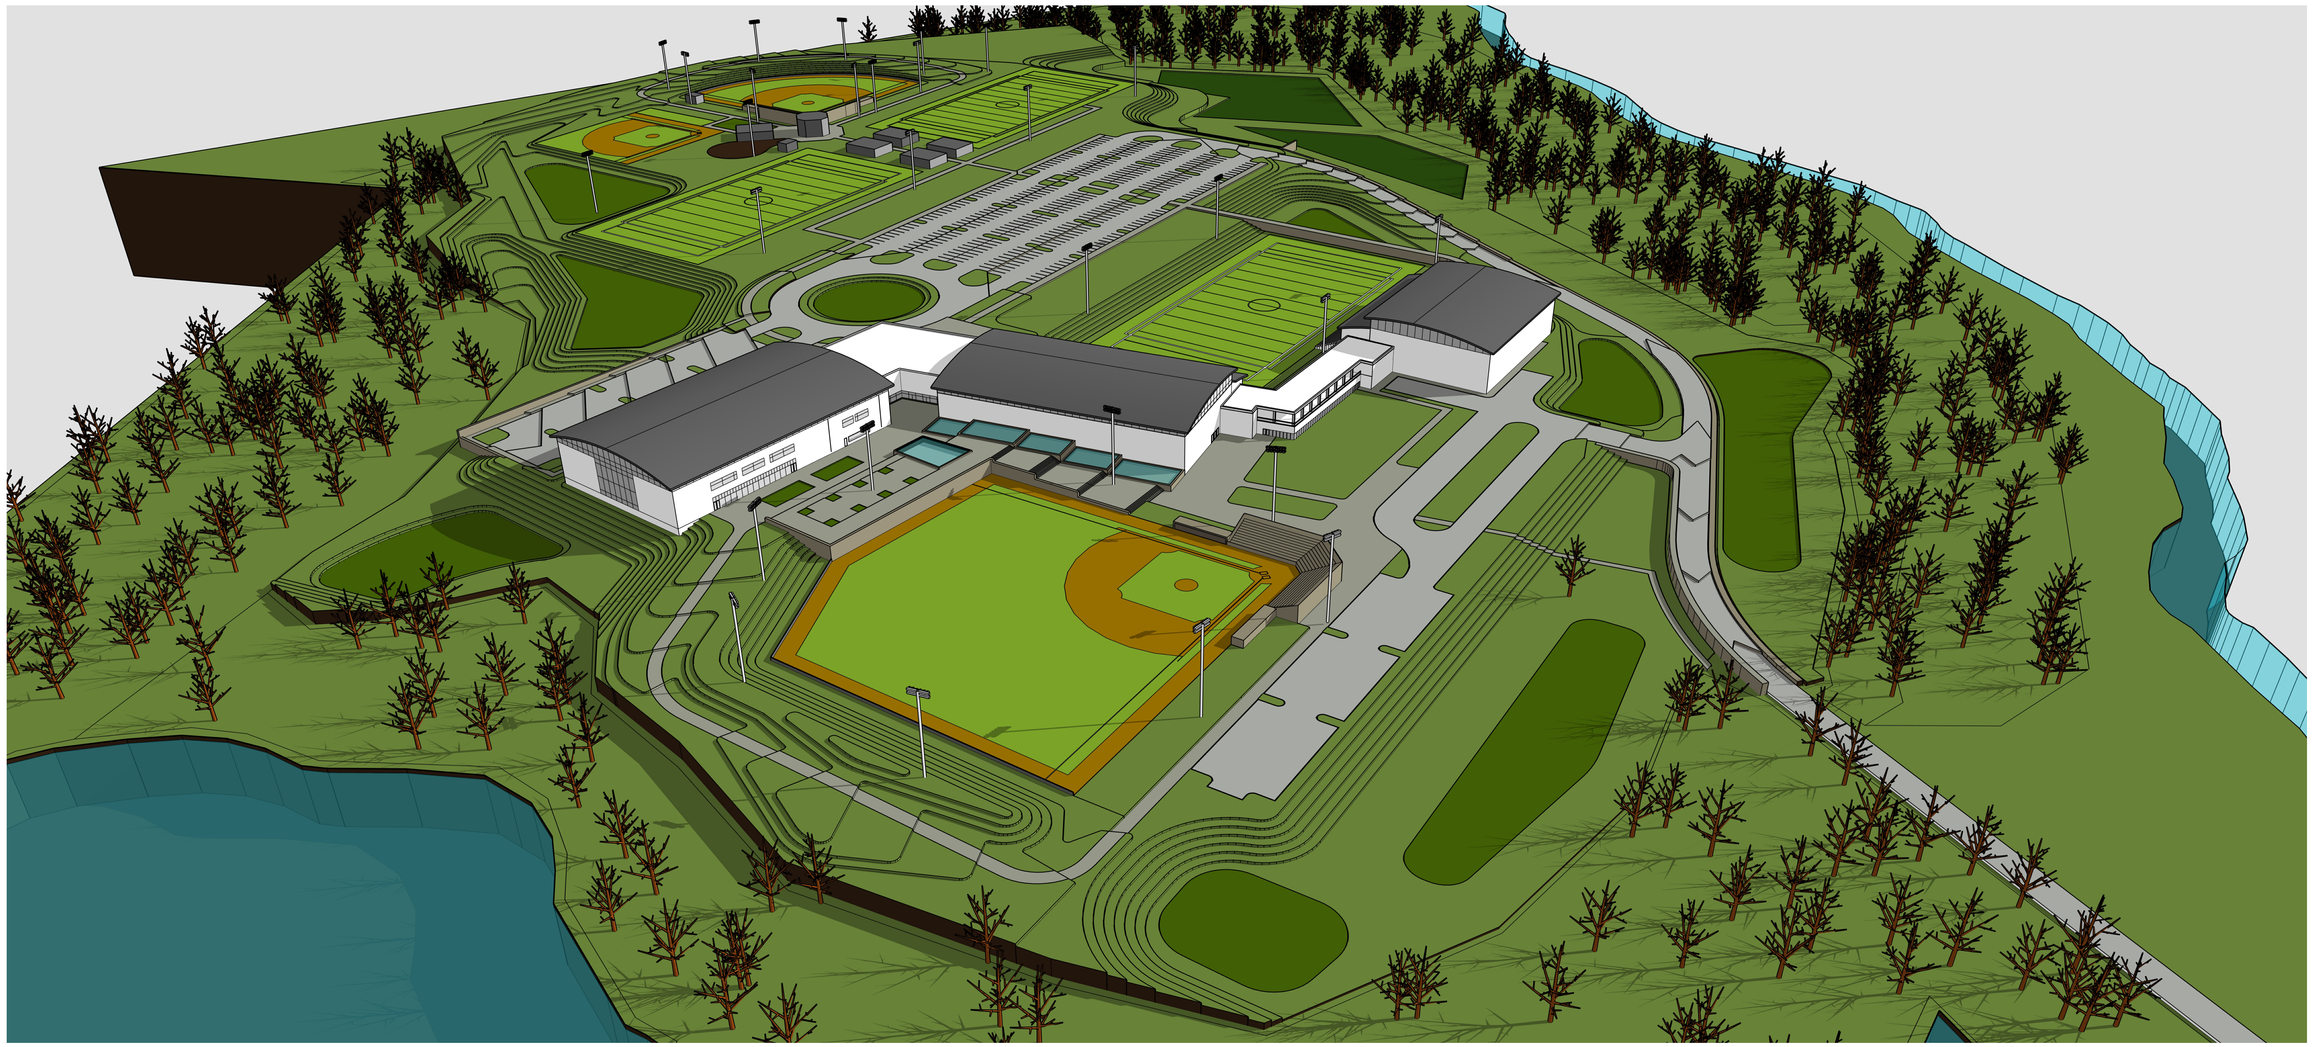

ST MARY'S COUNTY SPORTS COMPLEX

ST MARY'S COUNTY
22405 JOHNSON POND LANE
CALIFORNIA, MARYLAND 20619

MW STUDIOS
ARCHITECTURE + MASTER PLANNING
410-344-1460 | WWW.MWSARCH.COM

ALLPARCHITECTURE

BUILDING MASSING

01/05/2026 | SK2e

ALL DRAWINGS ARE PROTECTED BY FEDERAL COPYRIGHT BY MANNS WOODWARD STUDIOS, INC. AND CAN NOT BE REPRODUCED OR MODIFIED IN ANY MANNER WITHOUT WRITTEN PERMISSION. DOCUMENTS MAY NOT BE USED IN PART OR WHOLE TO DEVELOP THE DESIGN OF ANOTHER BUILDING WITHOUT EXPRESS WRITTEN PERMISSION BY MANNS WOODWARD STUDIOS.